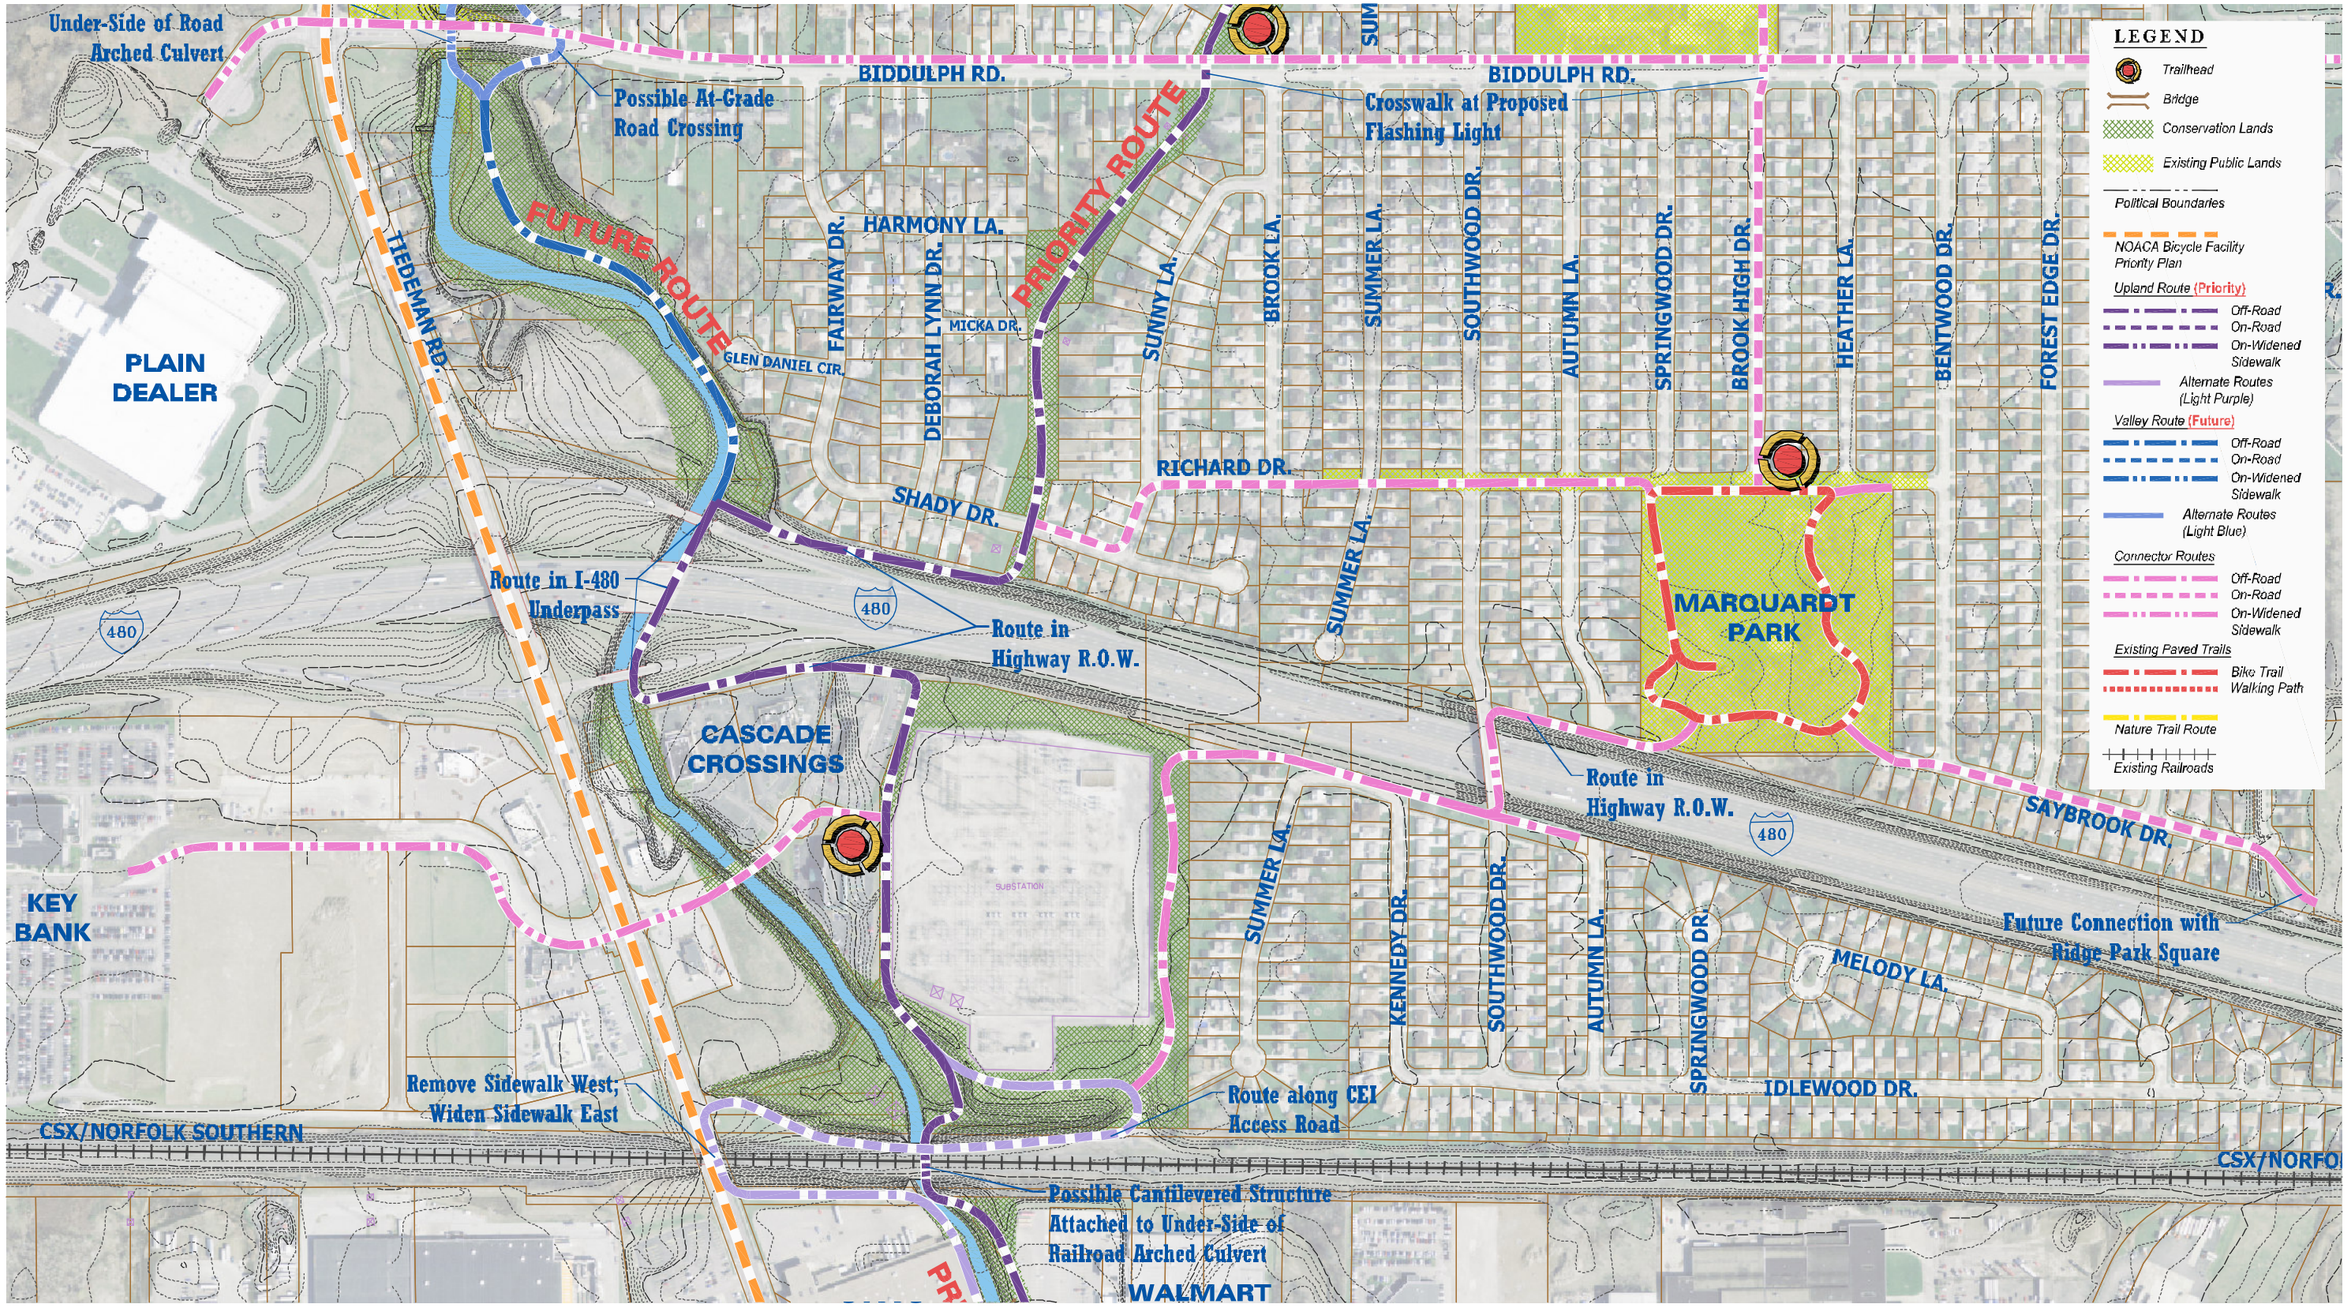

Big Creek Greenway Trail Alignment & Neighborhood Connector Plan

Master Plan

NORTH

0 100' 200' 400'

Client Partners:

NOACA Planning For Greater Cleveland

City of Parma

Brooklyn Ohio Founded 1837

Friends of Big Creek

City of Cleveland Ohio

Cleveland Metroparks

Prepared By:

Floyd Browne Group
Northeast Ohio
330.375.1390
330.375.1590 fax
800.325.7647
Solutions for Your World
www.FloydBrowne.com

in association with

schmidtcopelandparkerstevens

E:\BROOKLYN\07-6086-010\DESIGN\PLAN_BASEMAP FOR CONCEPT MAPS.DWG - 12/16/2008 9:38:01 AM